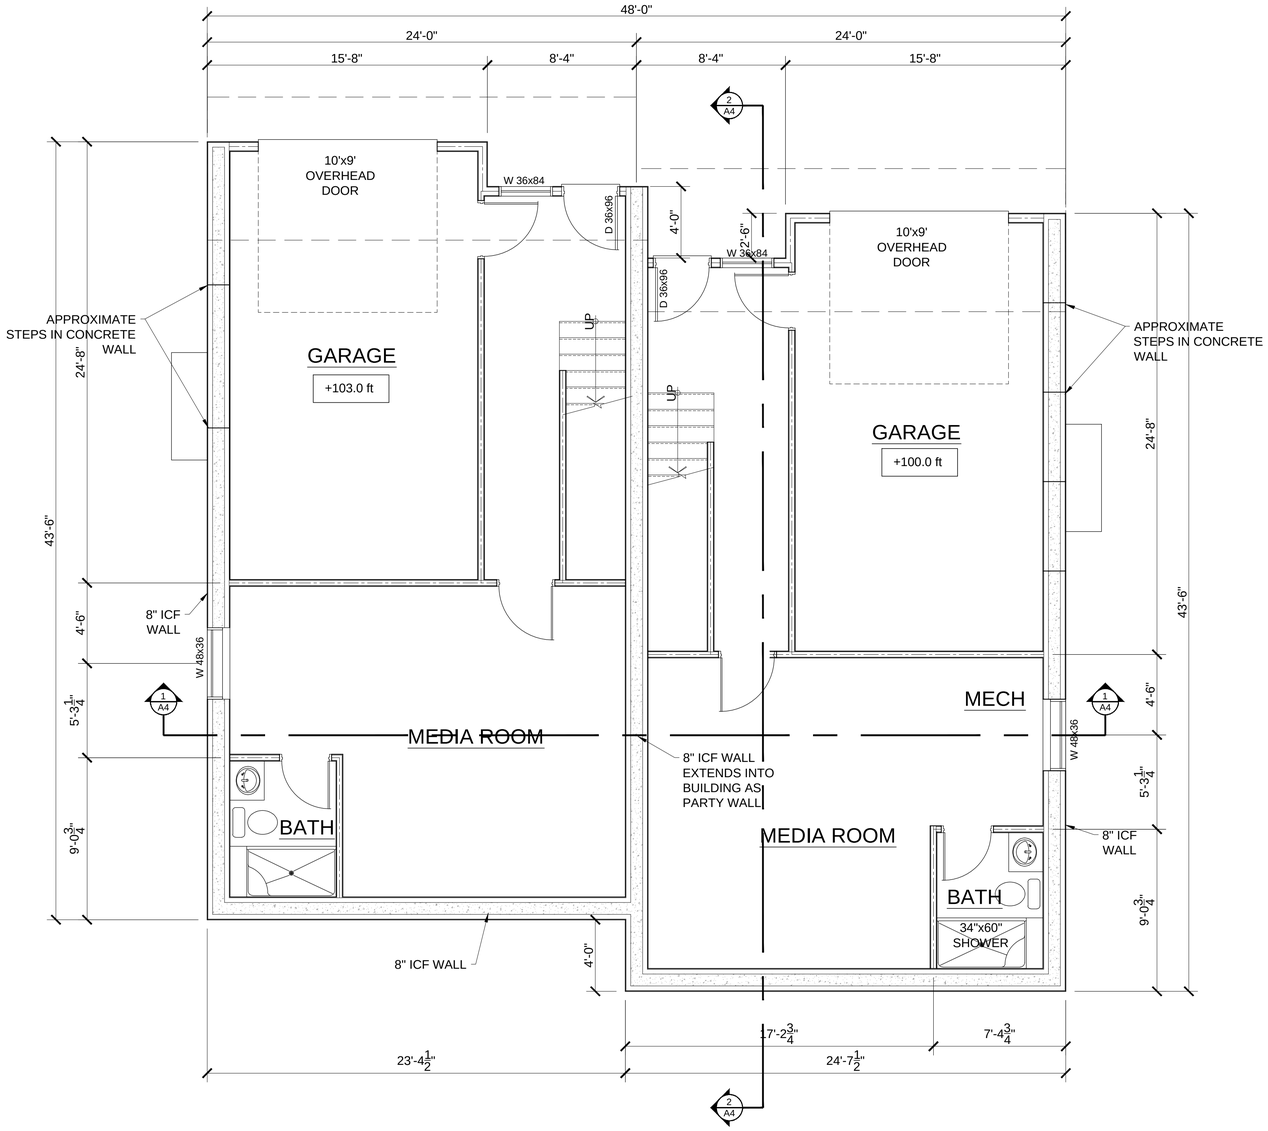

1 / A1 ENTRY LEVEL FLOOR PLAN

SCALE: 1/4" = 1'-0"

DRAWING LIST:

A1 - ENTRY LEVEL FLOOR PLAN
AND DETAILS
A2 - MAIN LEVEL FLOOR PLAN
A3 - UPPER LEVEL FLOOR PLAN
A4 - BUILDING SECTIONS
A5 - NORTH & WEST ELEVATIONS
A6 - SOUTH AND EAST ELEVATIONS

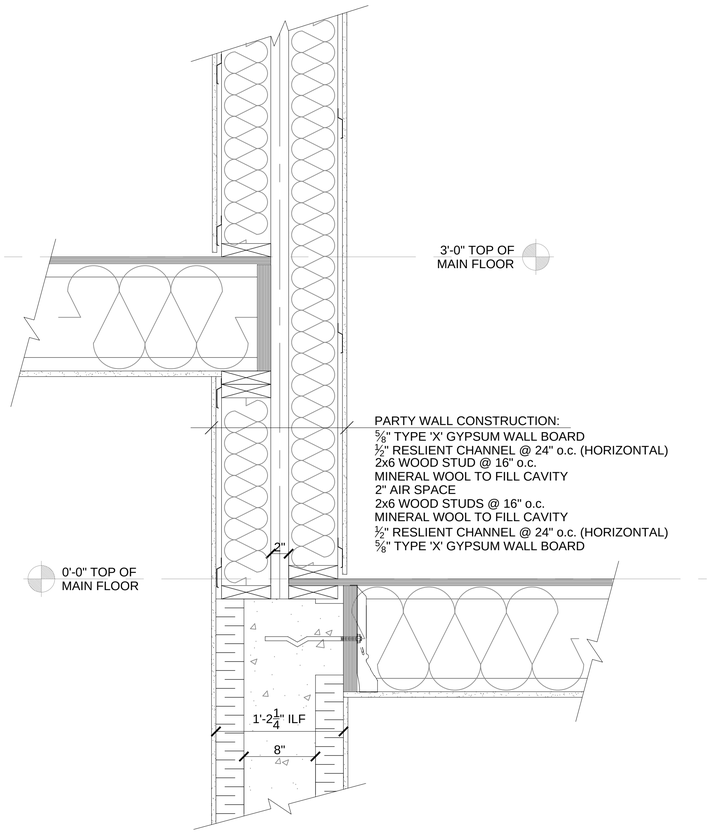

2 / A1 SECTION THROUGH PARTY WALL

SCALE: 1-1/2" = 1'-0"

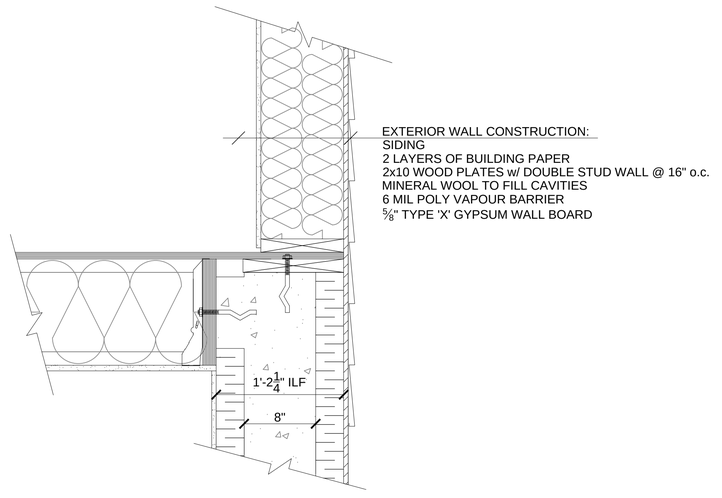

3 / A1 SECTION THROUGH EXTERIOR WALL AT FLOOR

SCALE: 1-1/2" = 1'-0"

NORMAN GODDARD architecture

#209–212 Main Street
Penticton,
British Columbia
V2A5B2
250•770•1104

no.	date	revision
3	Aug 28, 2017	Issued For Review
2	Aug 22, 2017	Issued For Review
1	Mar 31, 2017	Issued For Preliminary Review

project title
SOLA DUPLEX
SNOW MTN PLACE
APEX MOUNTAIN RESORT

dwg. title
ENTRY LEVEL PLAN

dr: RAH	date: Mar 24, 2017
ch: NGA	scale: 1/4" = 1'-0"

COPYRIGHT
This drawing and design are copyrighted and considered intellectual property of 'Norman Goddard Architecture'. No part of this drawing may be reproduced without written permission from the architect.

sheet no.
A1